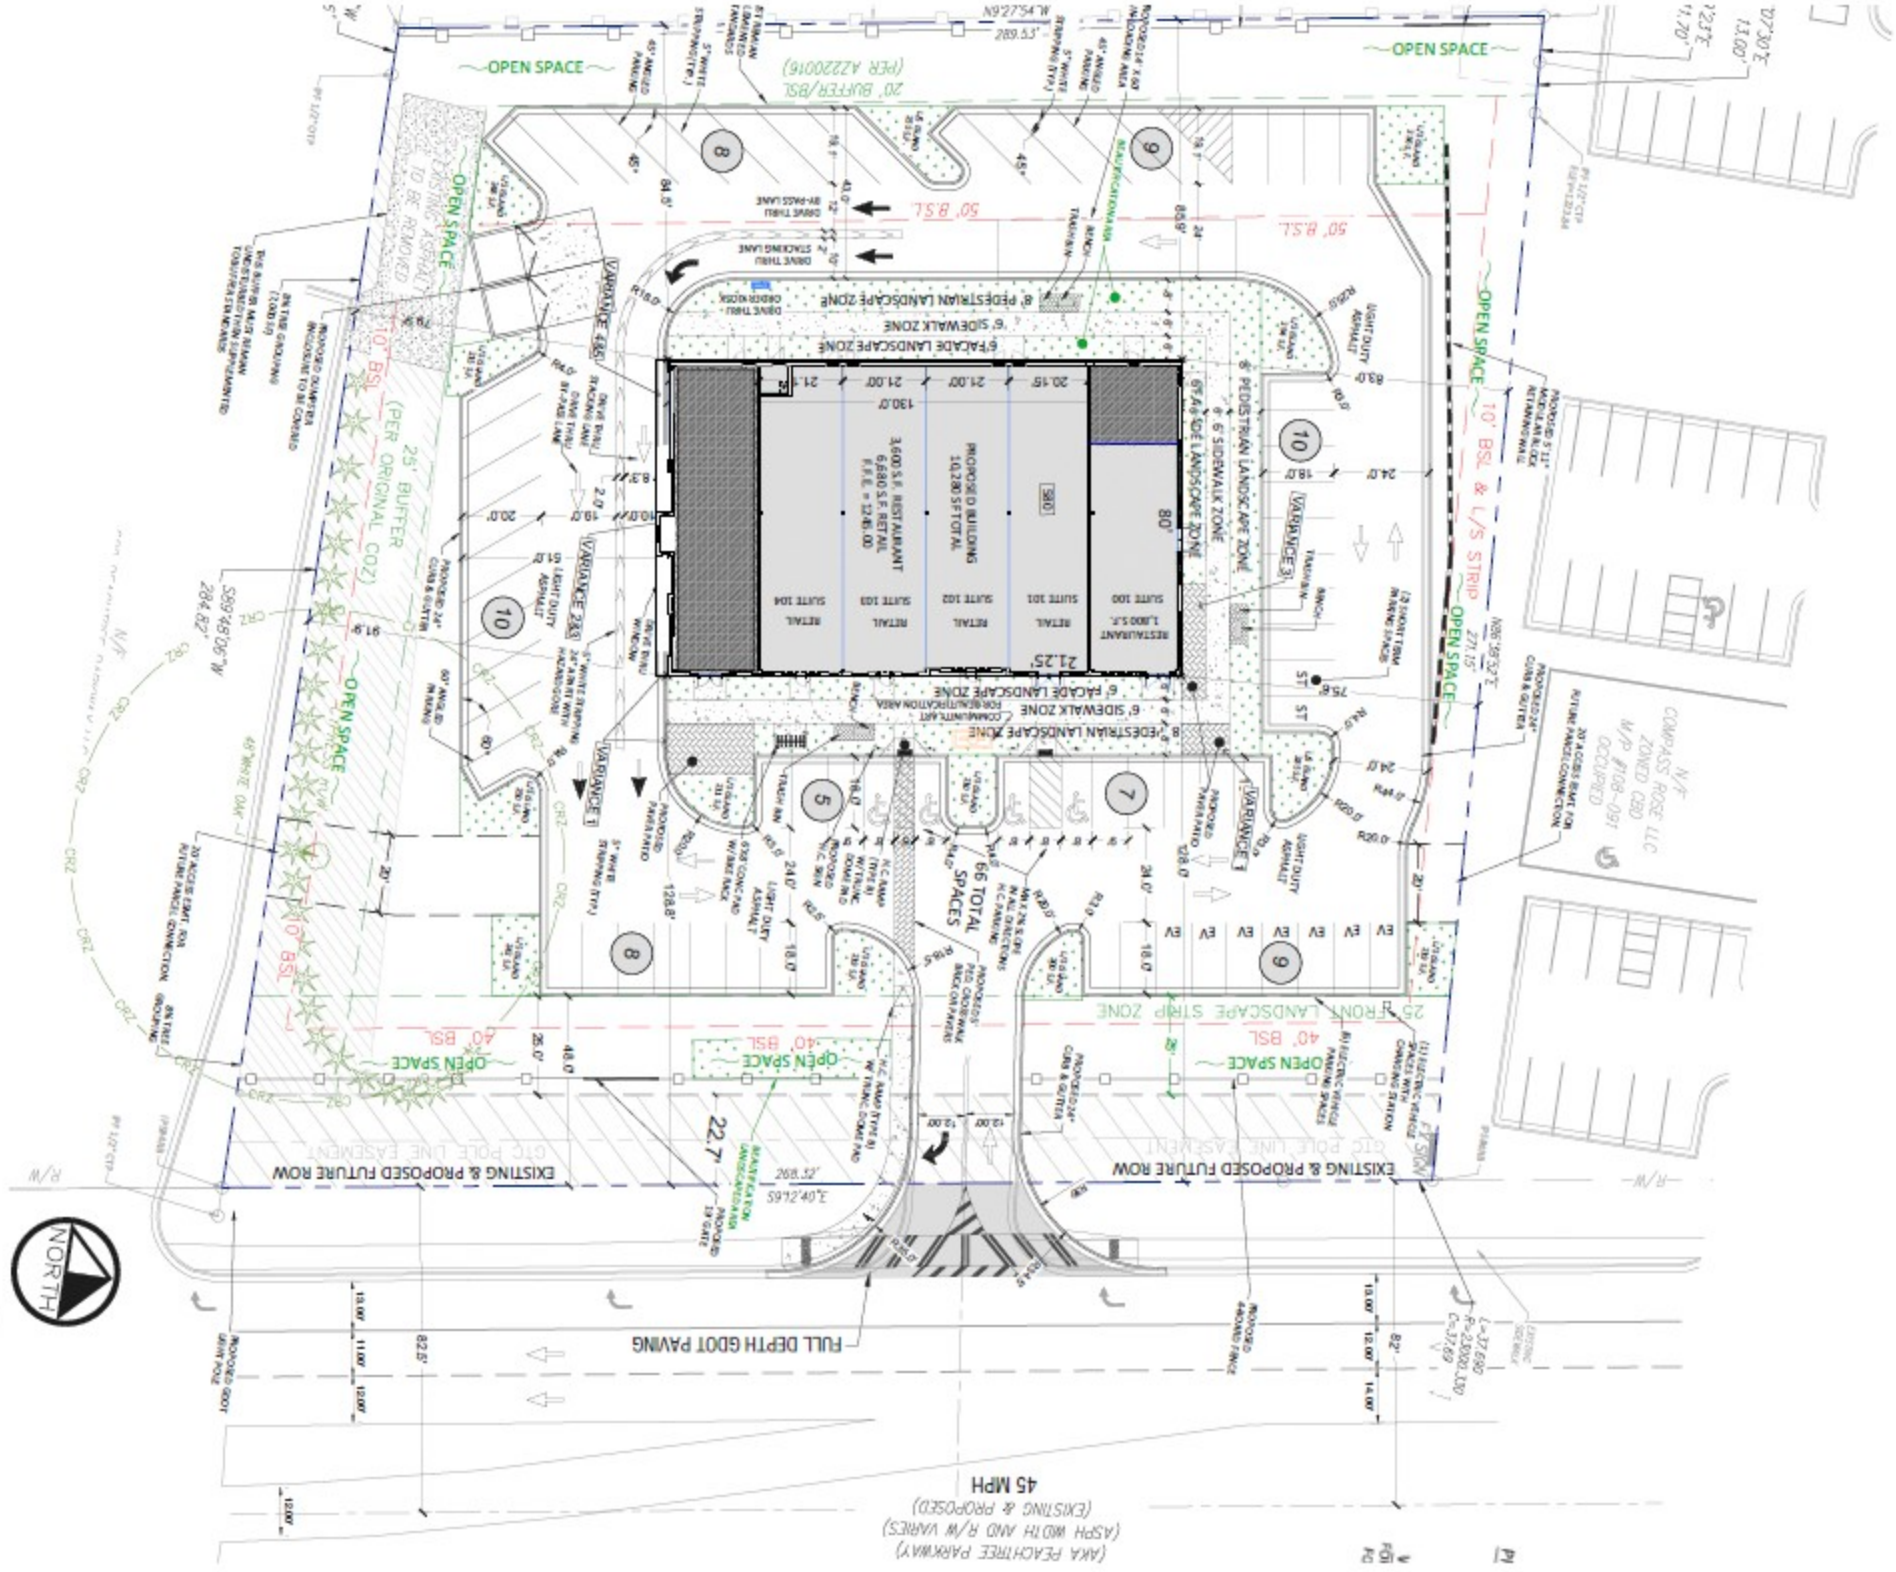

1 SITE PLAN

FOR REFERENCE ONLY- REFER TO CIVIL DRAWINGS FOR SITE DEVELOPMENT

Architectural Site Plan

RELEASED FOR CONSTRUCTION